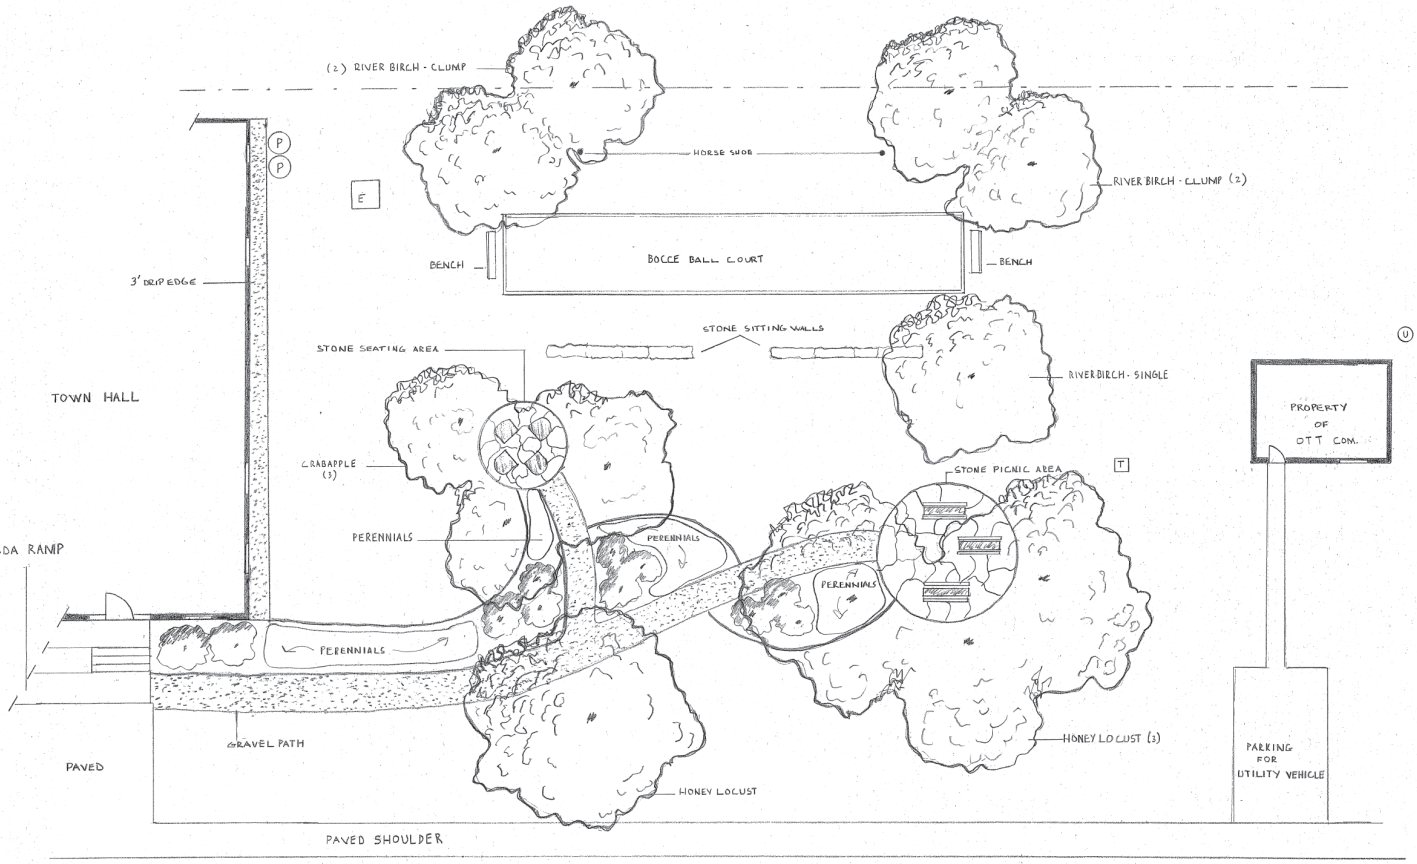

CORNWALL TOWN HALL		
SCALE: 1" = 6'	APPROVED BY:	DRAWN BY: ILL
DATE: 3-2018		REVISED
2629 RT 30 CORNWALL, VT 05753		
THE INNER GARDEN, INC.		DRAWING NUMBER